Emergency Shelter Rezone Project Area

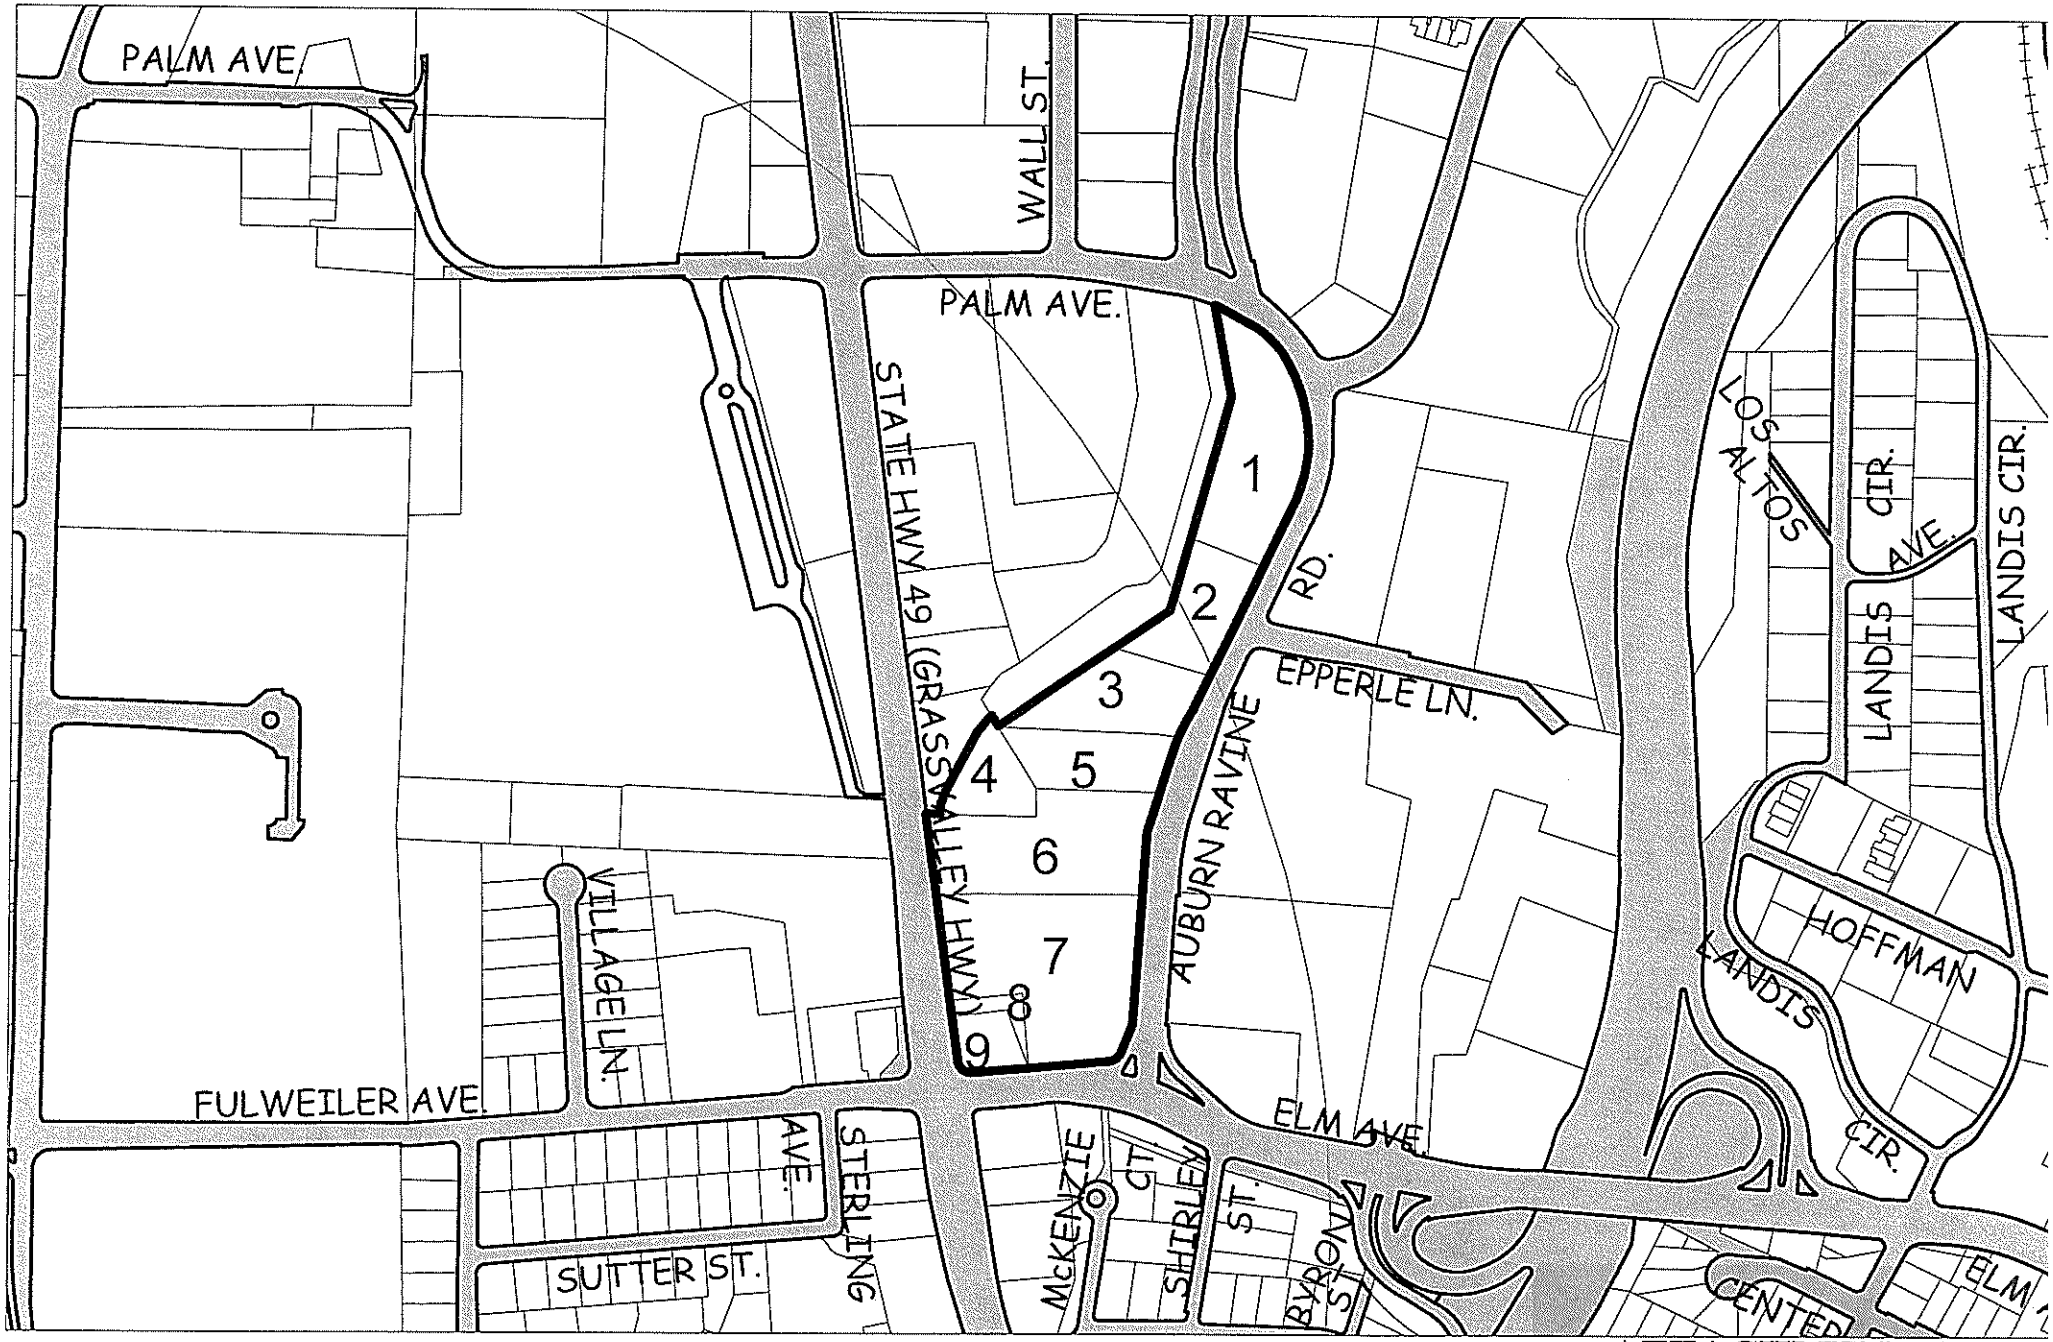

ATTACHMENT 1