Emergency Shelter Rezone Project Area - Existing Zoning

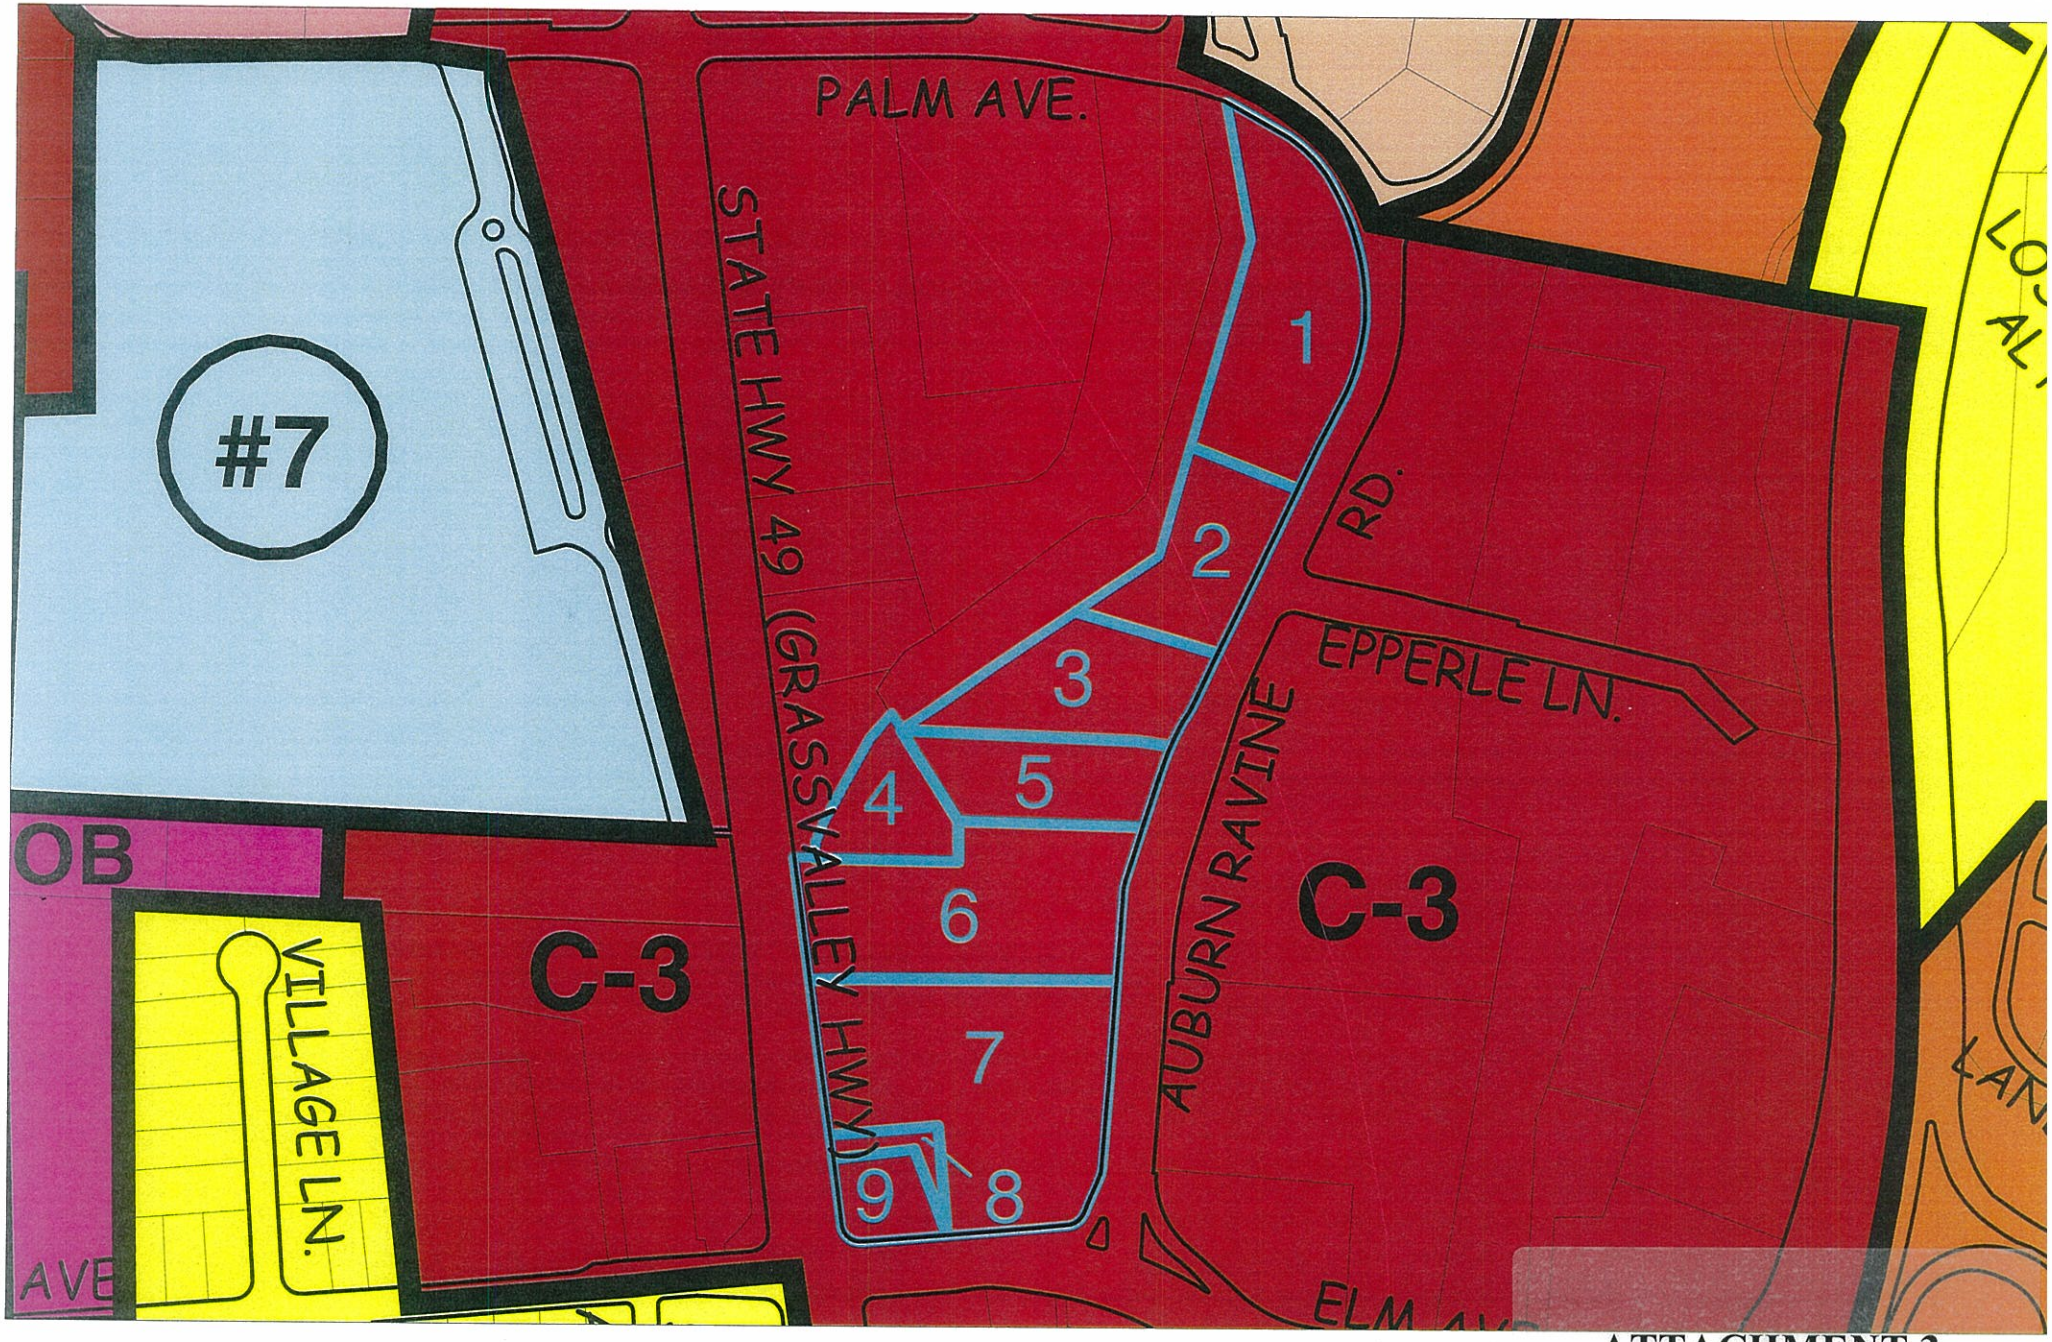

ATTACHMENT 3