ALTERNATE BRACED WALL PANEL DETAIL
ADJACENT TO AN OPENING PER CBC 2308.9.3.2
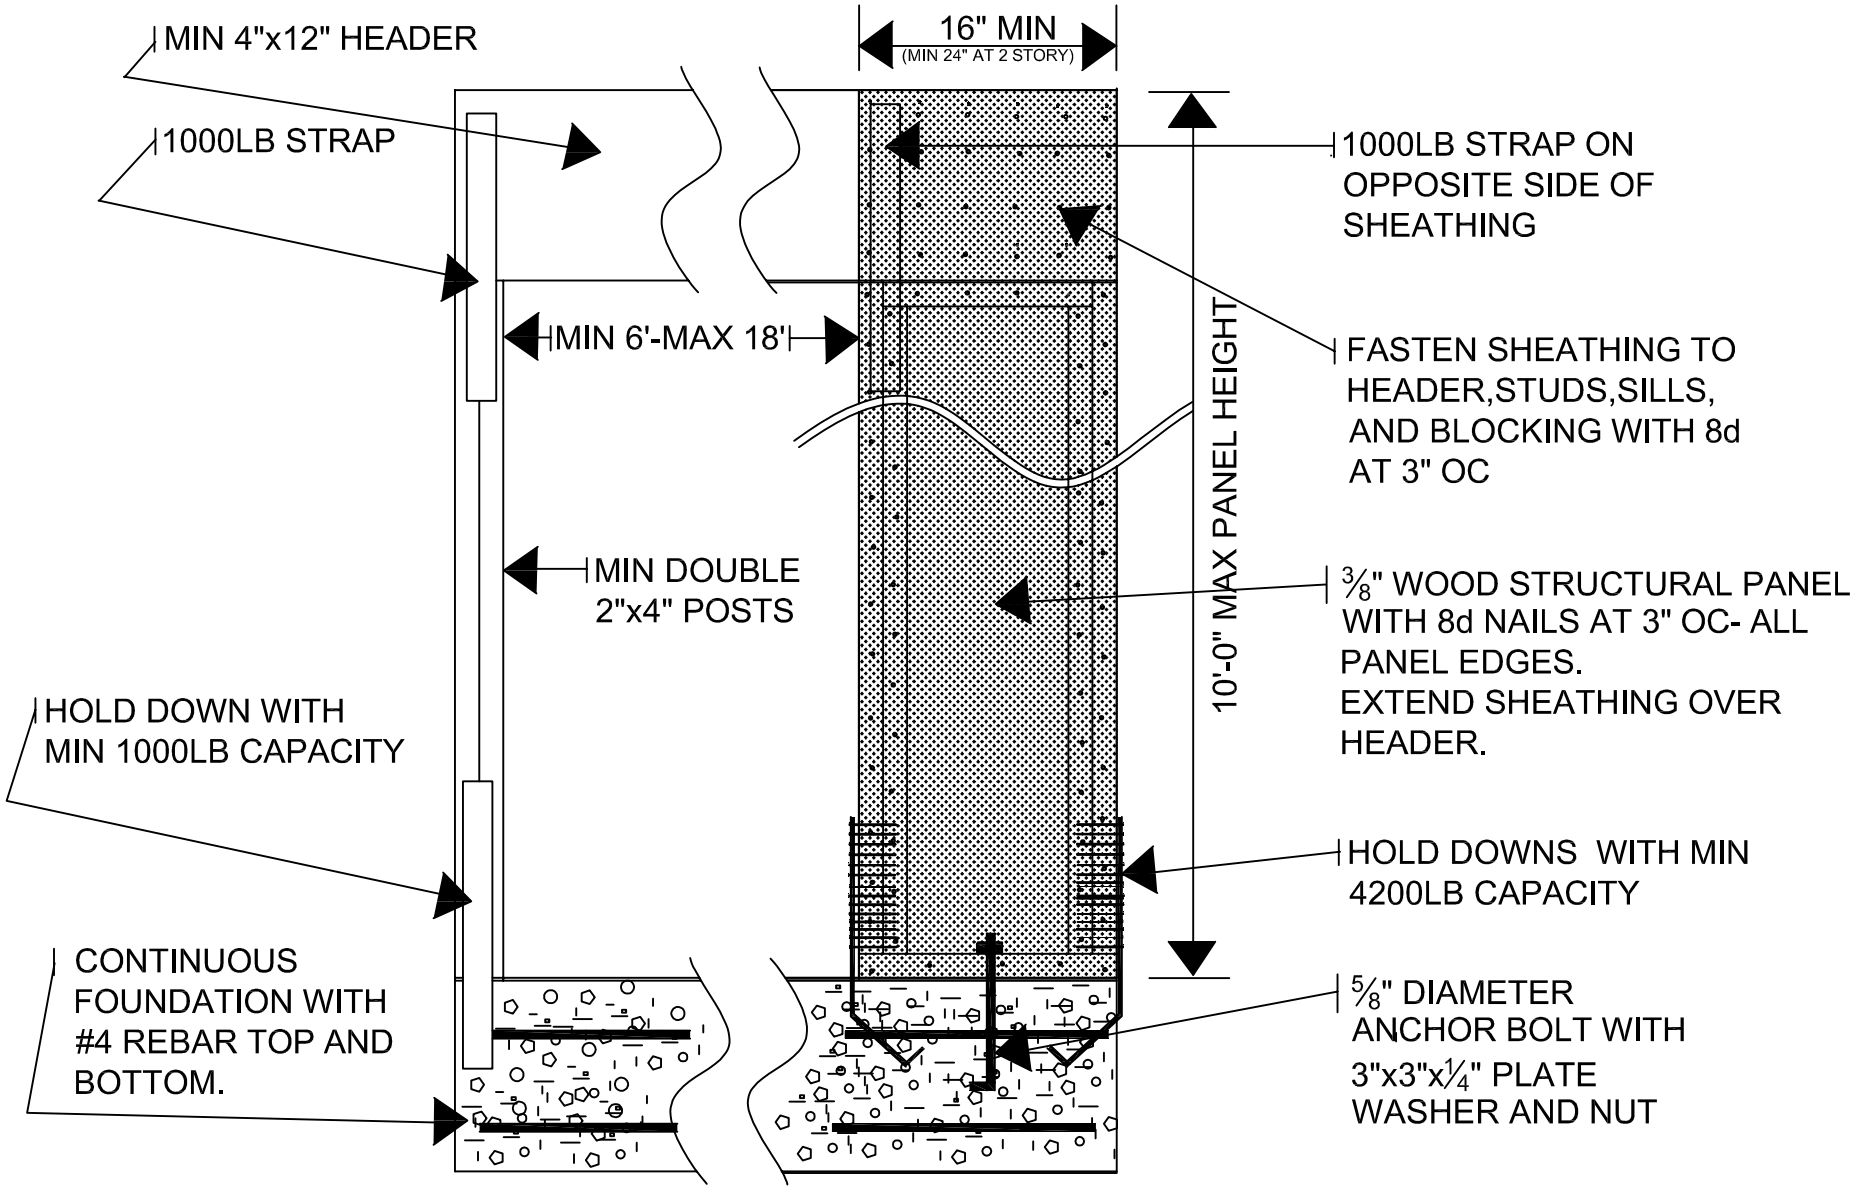
NOT TO SCALE