EXHIBIT A

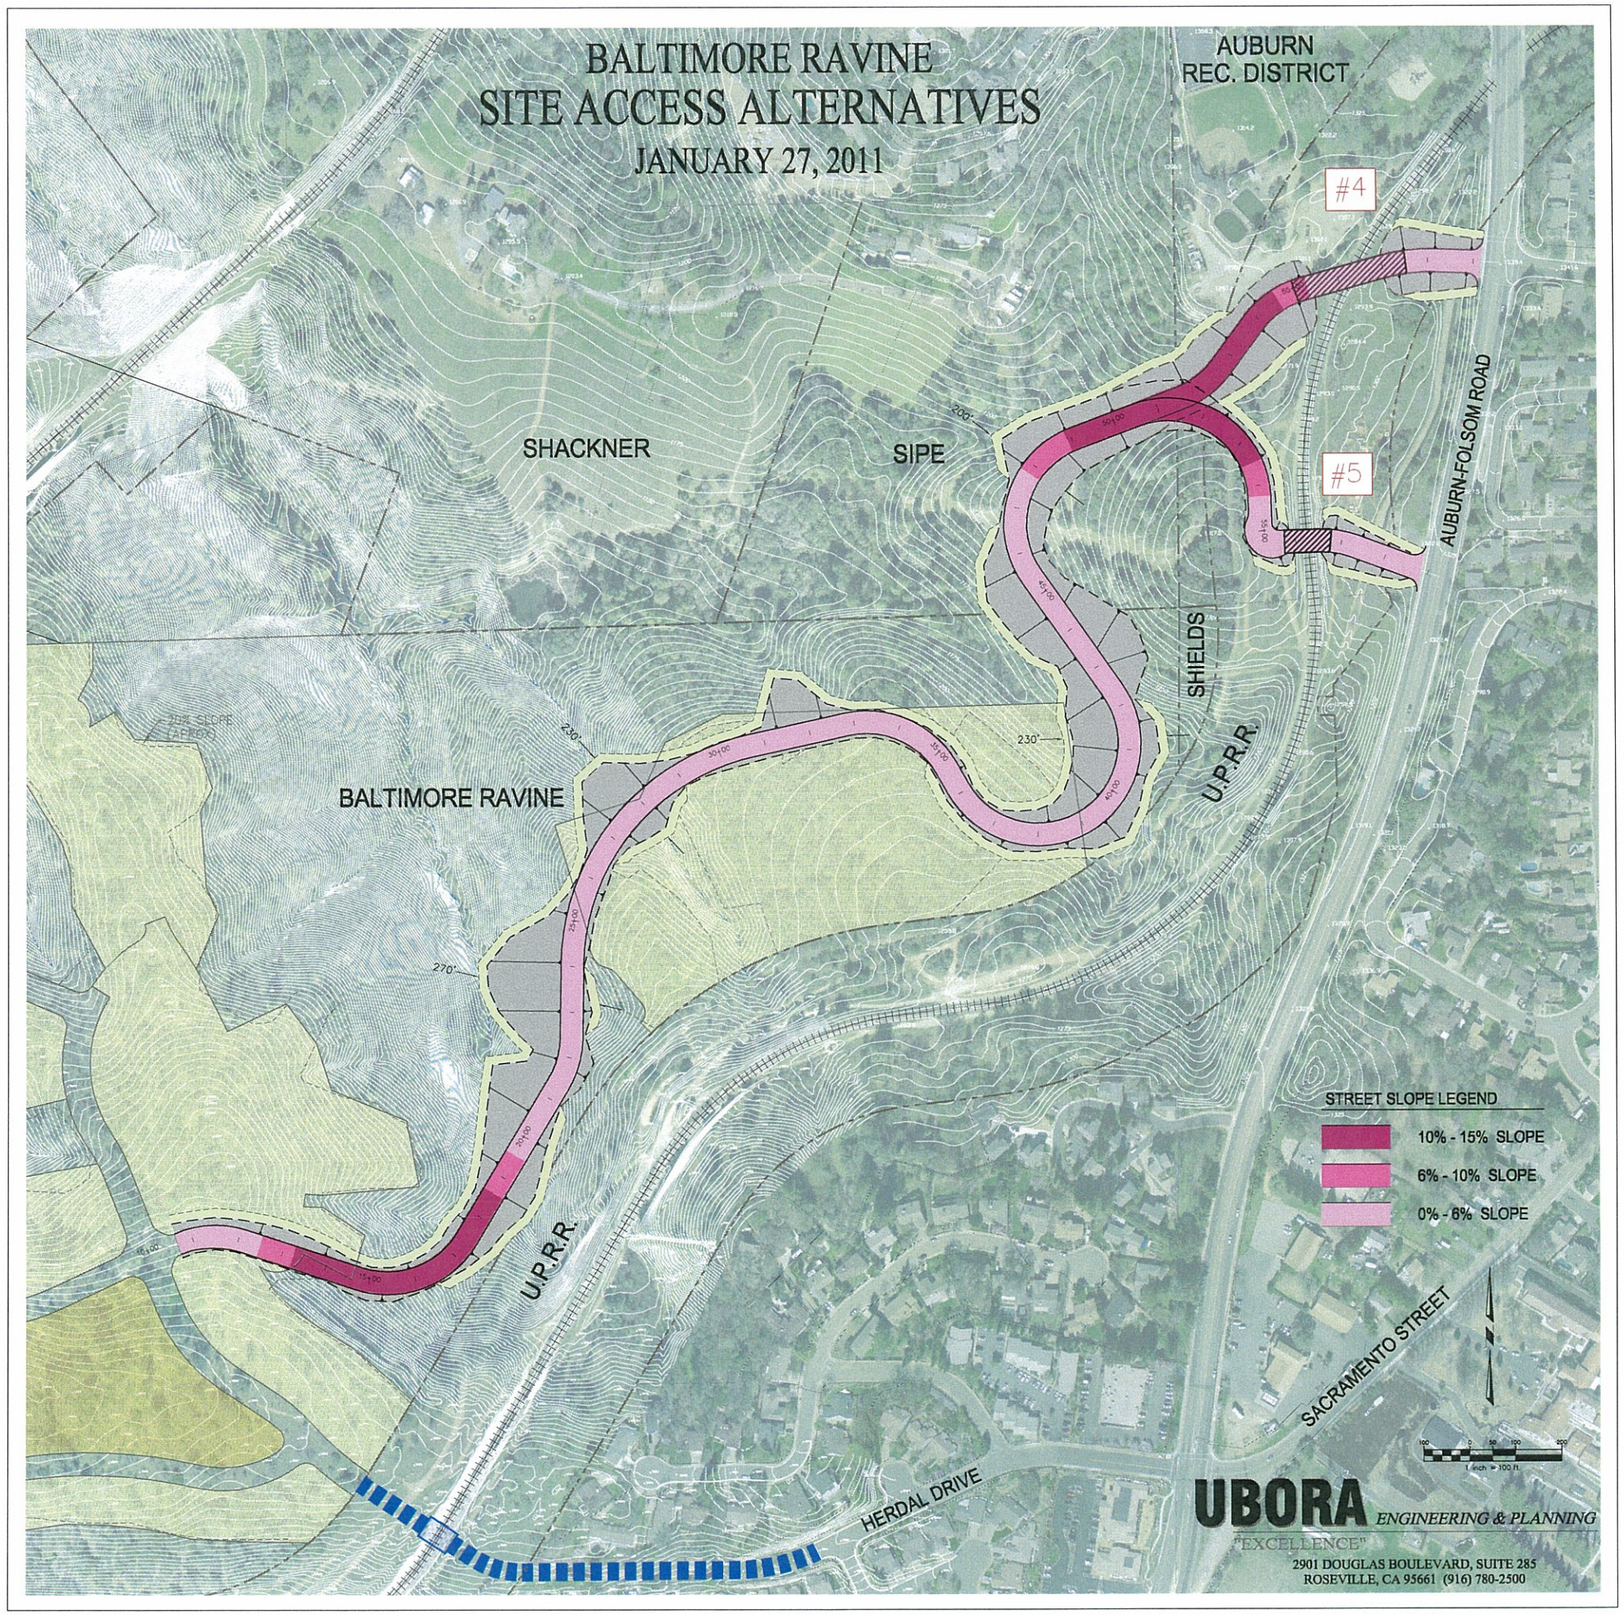
BALTIMORE RAVINE
SITE ACCESS ALTERNATIVES
JANUARY 27, 2011
AUBURN
REC. DISTRICT
#4
#5
SHACKNER
SIPE
AUBURN-FOLSOM ROAD
SHIELDS
U.P.R.R.
BALTIMORE RAVINE
U.P.R.R.
HERDAL DRIVE
SACRAMENTO STREET
STREET SLOPE LEGEND
10% - 15% SLOPE
6% - 10% SLOPE
0% - 6% SLOPE
UBORA ENGINEERING & PLANNING
"EXCELLENCE"
2901 DOUGLAS BOULEVARD, SUITE 285
ROSEVILLE, CA 95661 (916) 780-2500